


Snitt AA

1:50

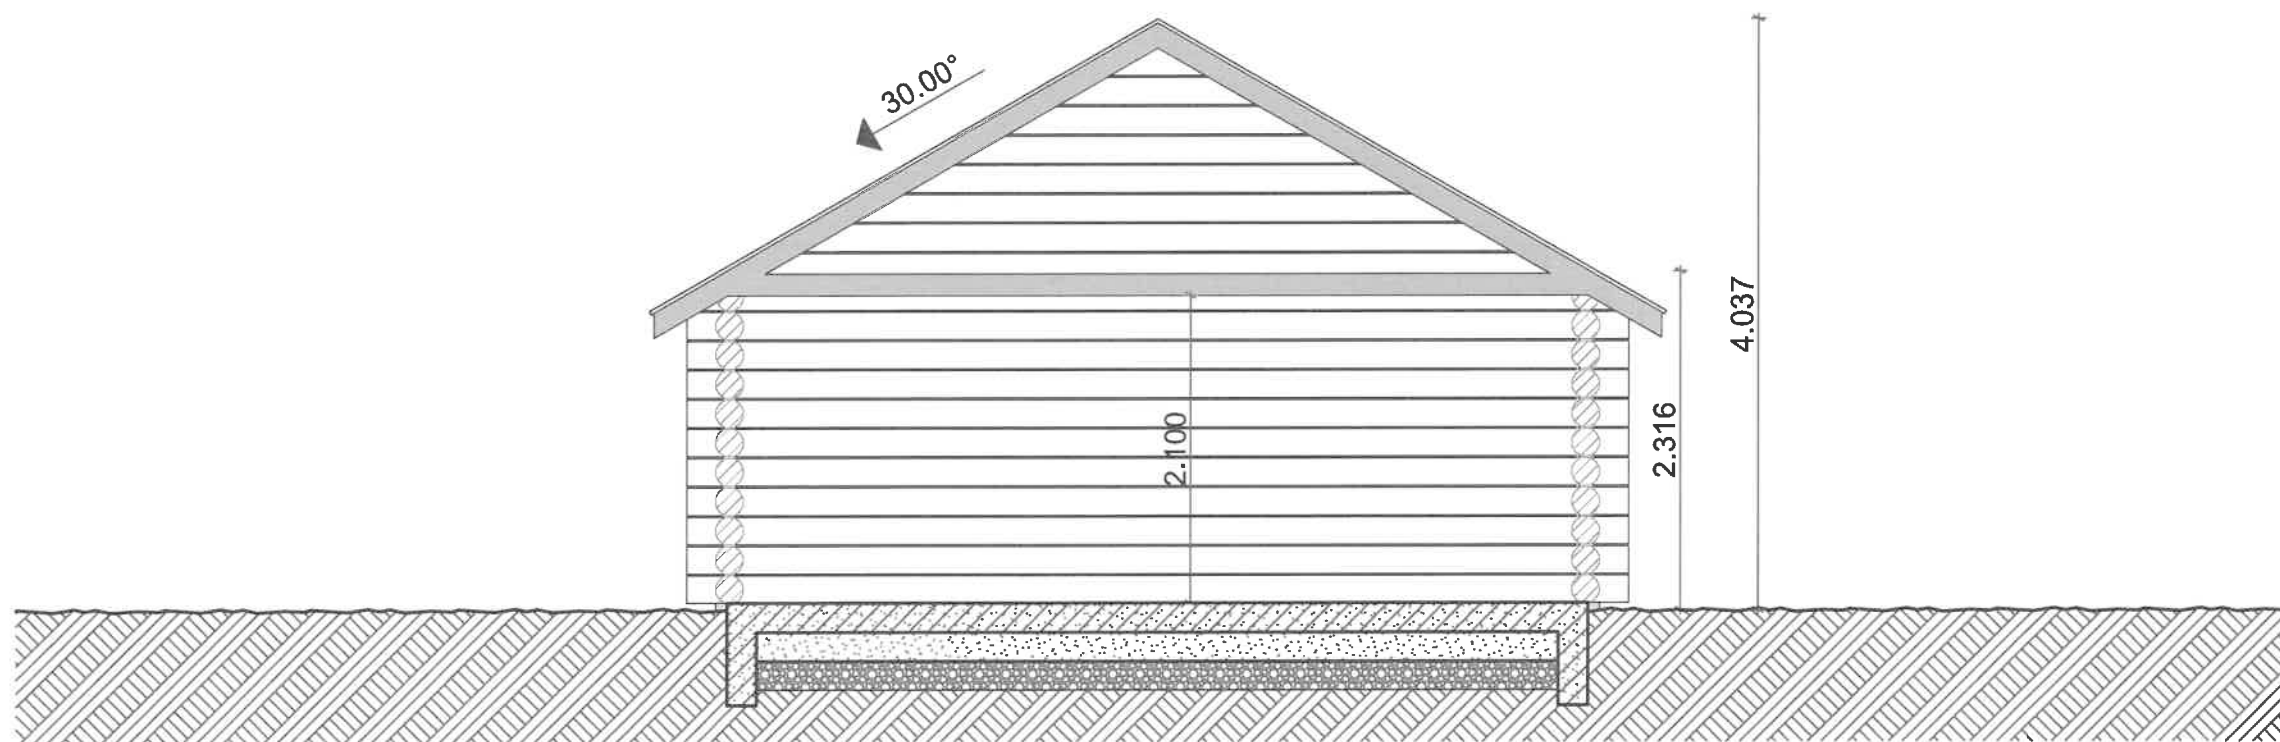

Tegnet:	Tiltakshaver:	Dato:	Adresse:	Målestokk:	Gnr:	Bnr:	Tegningstype:	BRA	42 m ²	E07
Ion Rudei	Lys Opp AS	22.05.2025	Enebakkveien 460 B, 0301 Oslo	1:50	173	50	Snitt AA	BTA	47 m ²	
								BYA	47 m ²	