


Nytt Plan Etasje 1
1:50

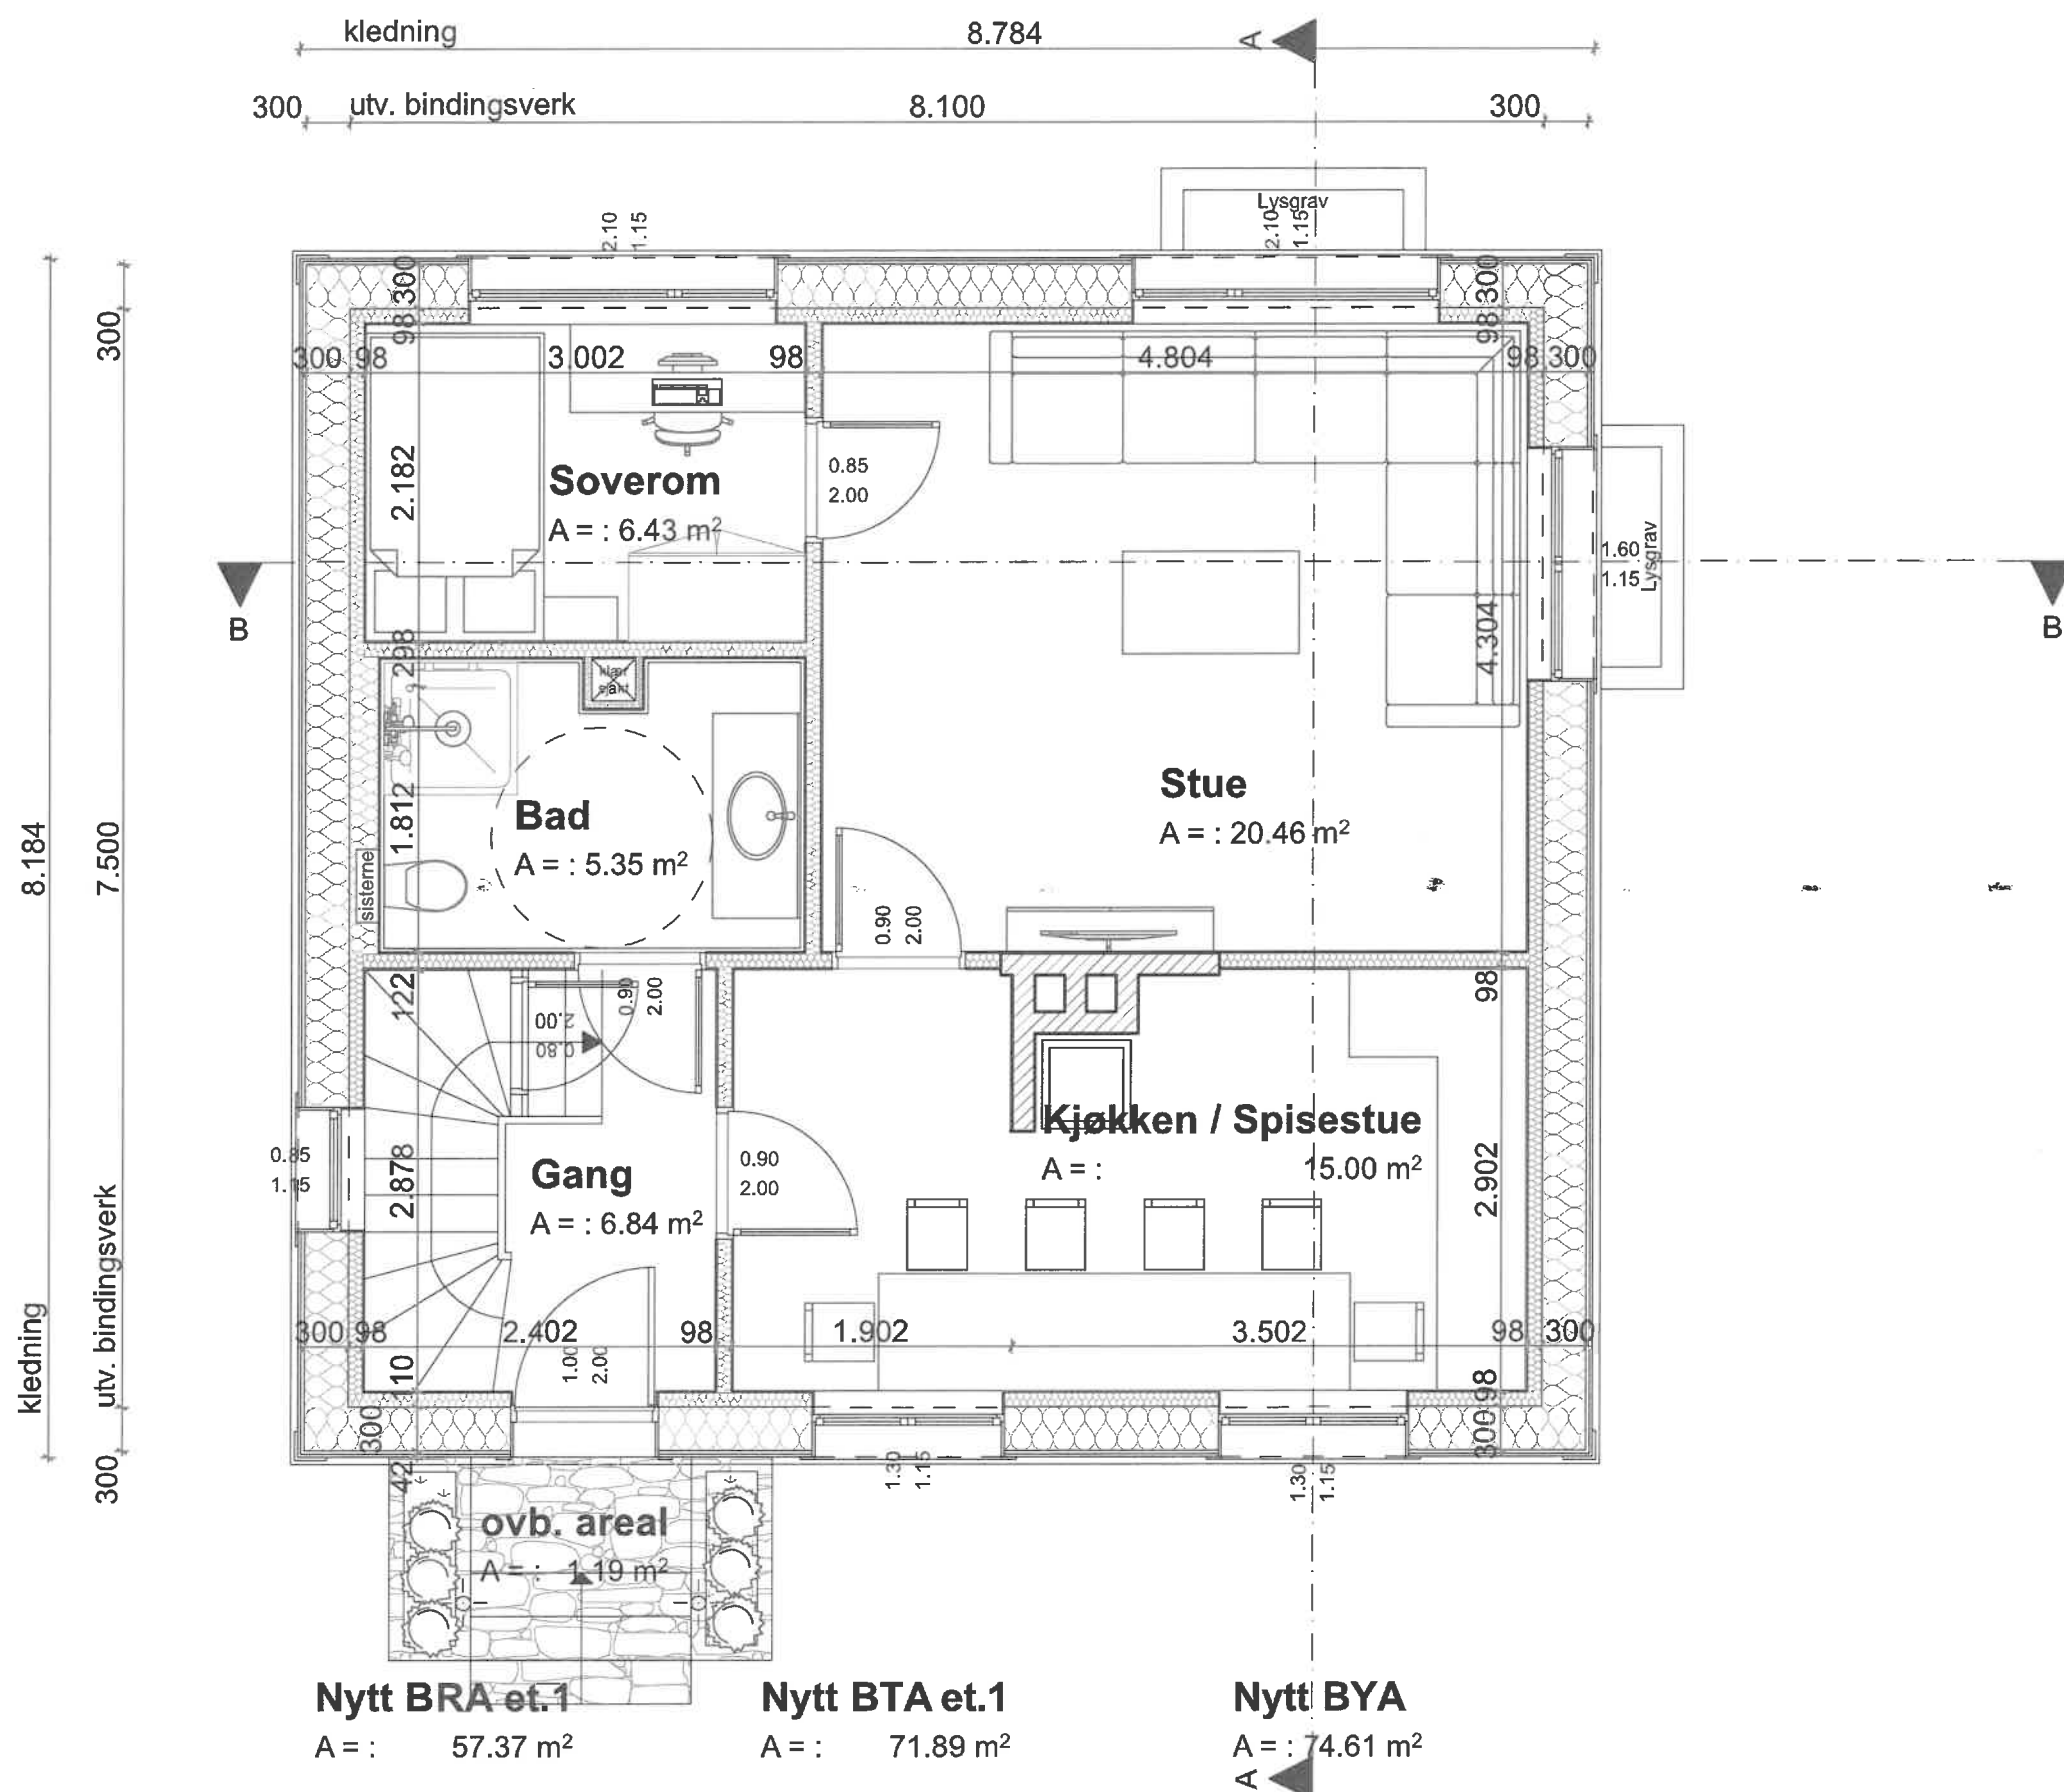

Tegnet:	Tiltakshaver:	Dato:	Adresse:	Målestokk:	Gnr:	Bnr:	Tegningstype:	BRA	164 m ² / 164 m ²	A3
								BTA	185 m ² / 205 m ²	
								BYA	65 m ² / 75 m ²	
Ion Rudei	Lys Opp AS	22.05.2025	Enebakkveien 460 B, 0301 Oslo	1:50	173	50	Nytt Plan 1 Etasje	Eksisterende / Nytt		E18