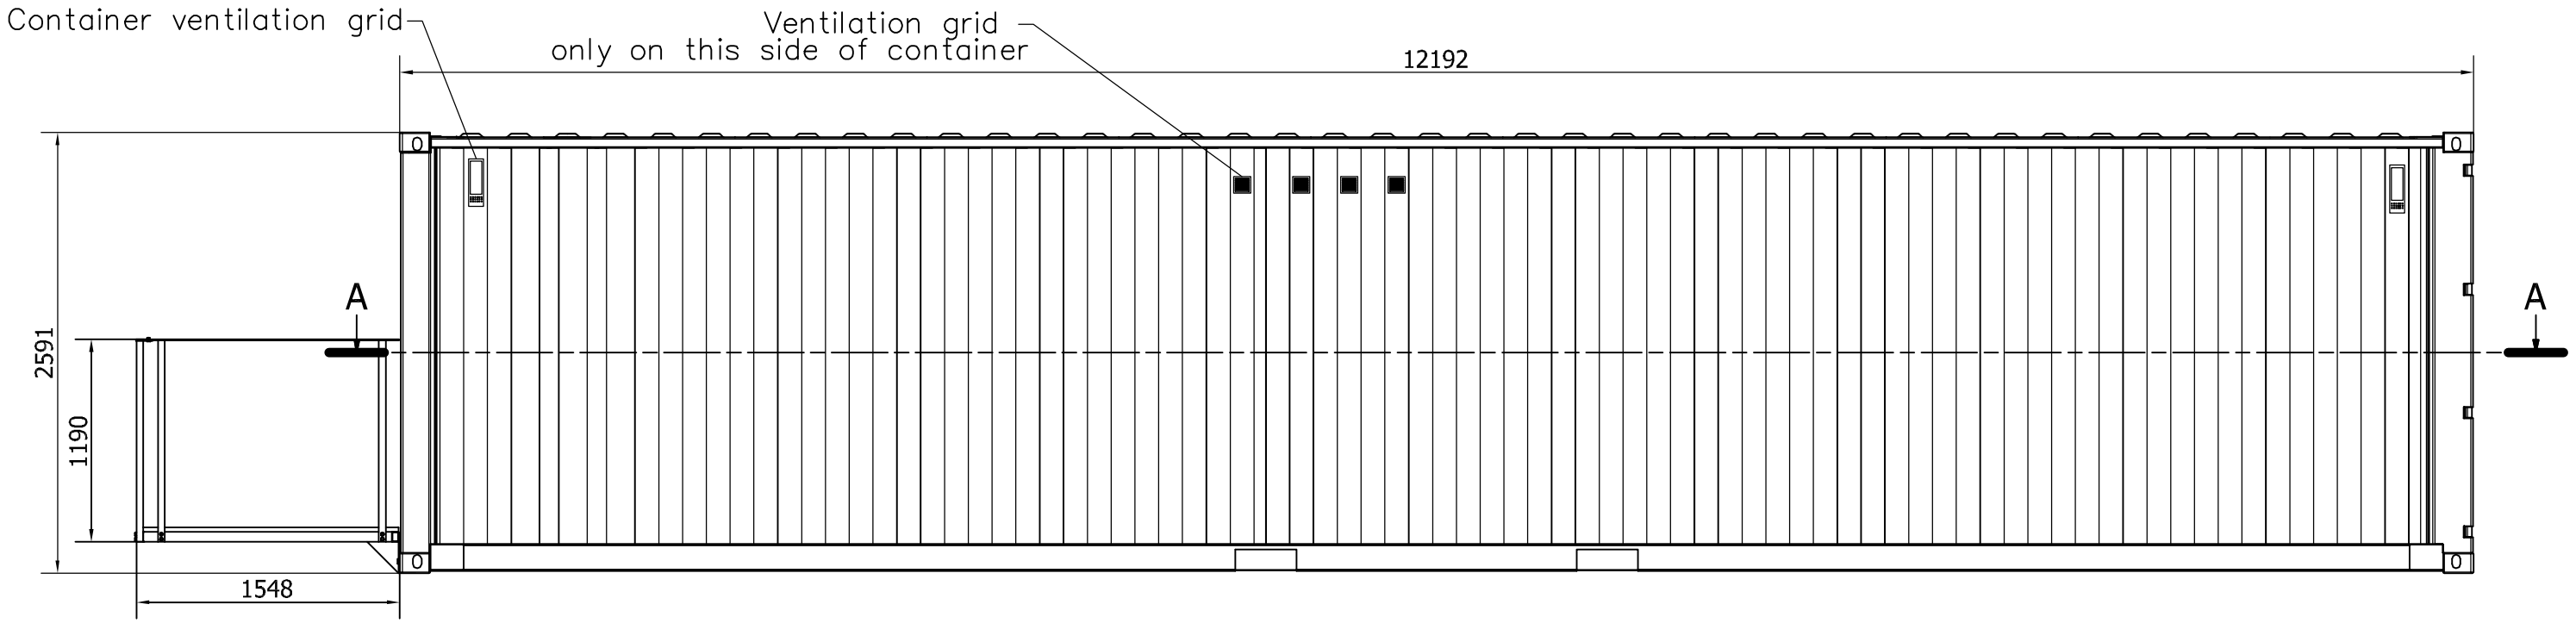

A-A

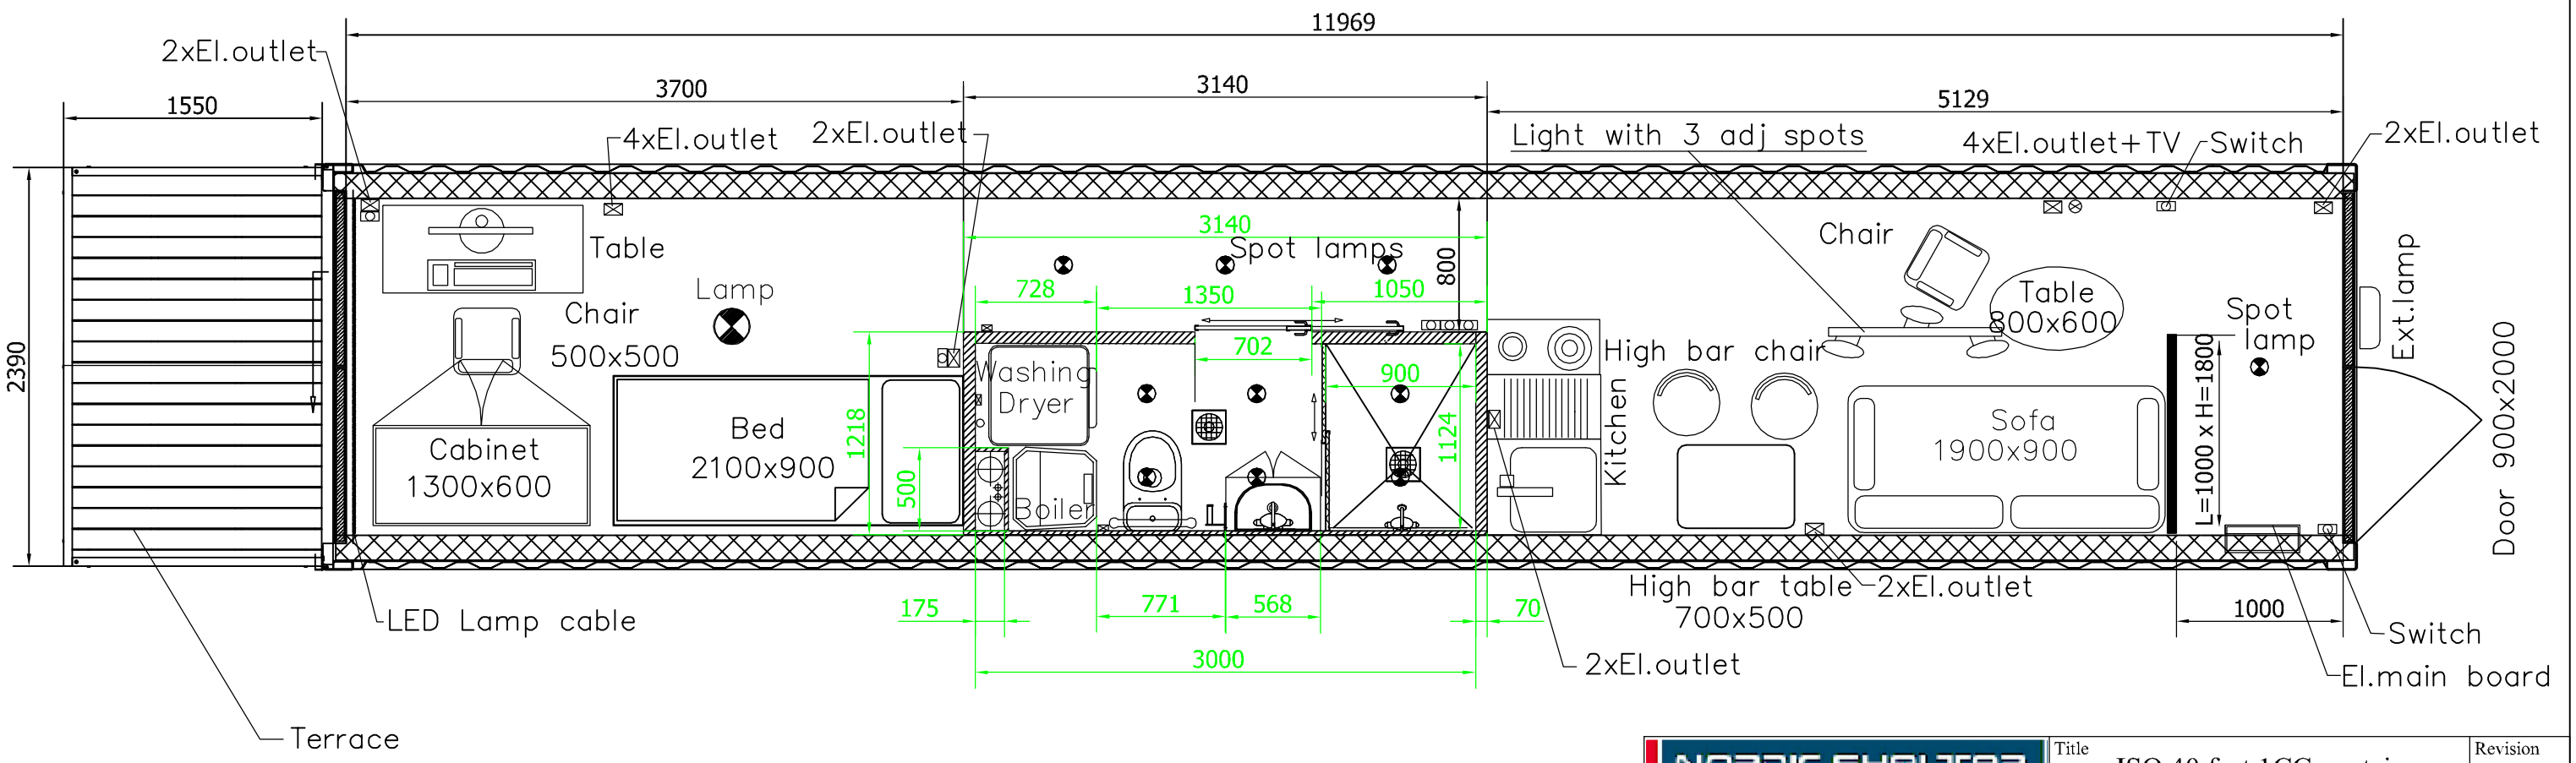

NORDIC SHELTER			Title: ISO 40 feet 1CC container, Student apartment	Revision: G
Designed by	dubovdm	29.05.2014		
Checked by	aat			
Drawing nr. 805-0000.00			Material	Mass / Sheet 1 /1

C:\Users\dubovdm\Documents\NordicShelter\Sea basic 40\0532-0000.00-lay-out.idw

CONFIDENTIAL / PROPRIETARY DO NOT DISTRIBUTE. - ALL RIGHTS RESERVED - NORDIC SHELTER AS - 2011 Rosenborgveien 3, N-1630 Fredrikstad, NORWAY. Phone: +47 69 32 24 00. Fax: +47 69 32 24 01. E-mail: sales@nordicshelter.no